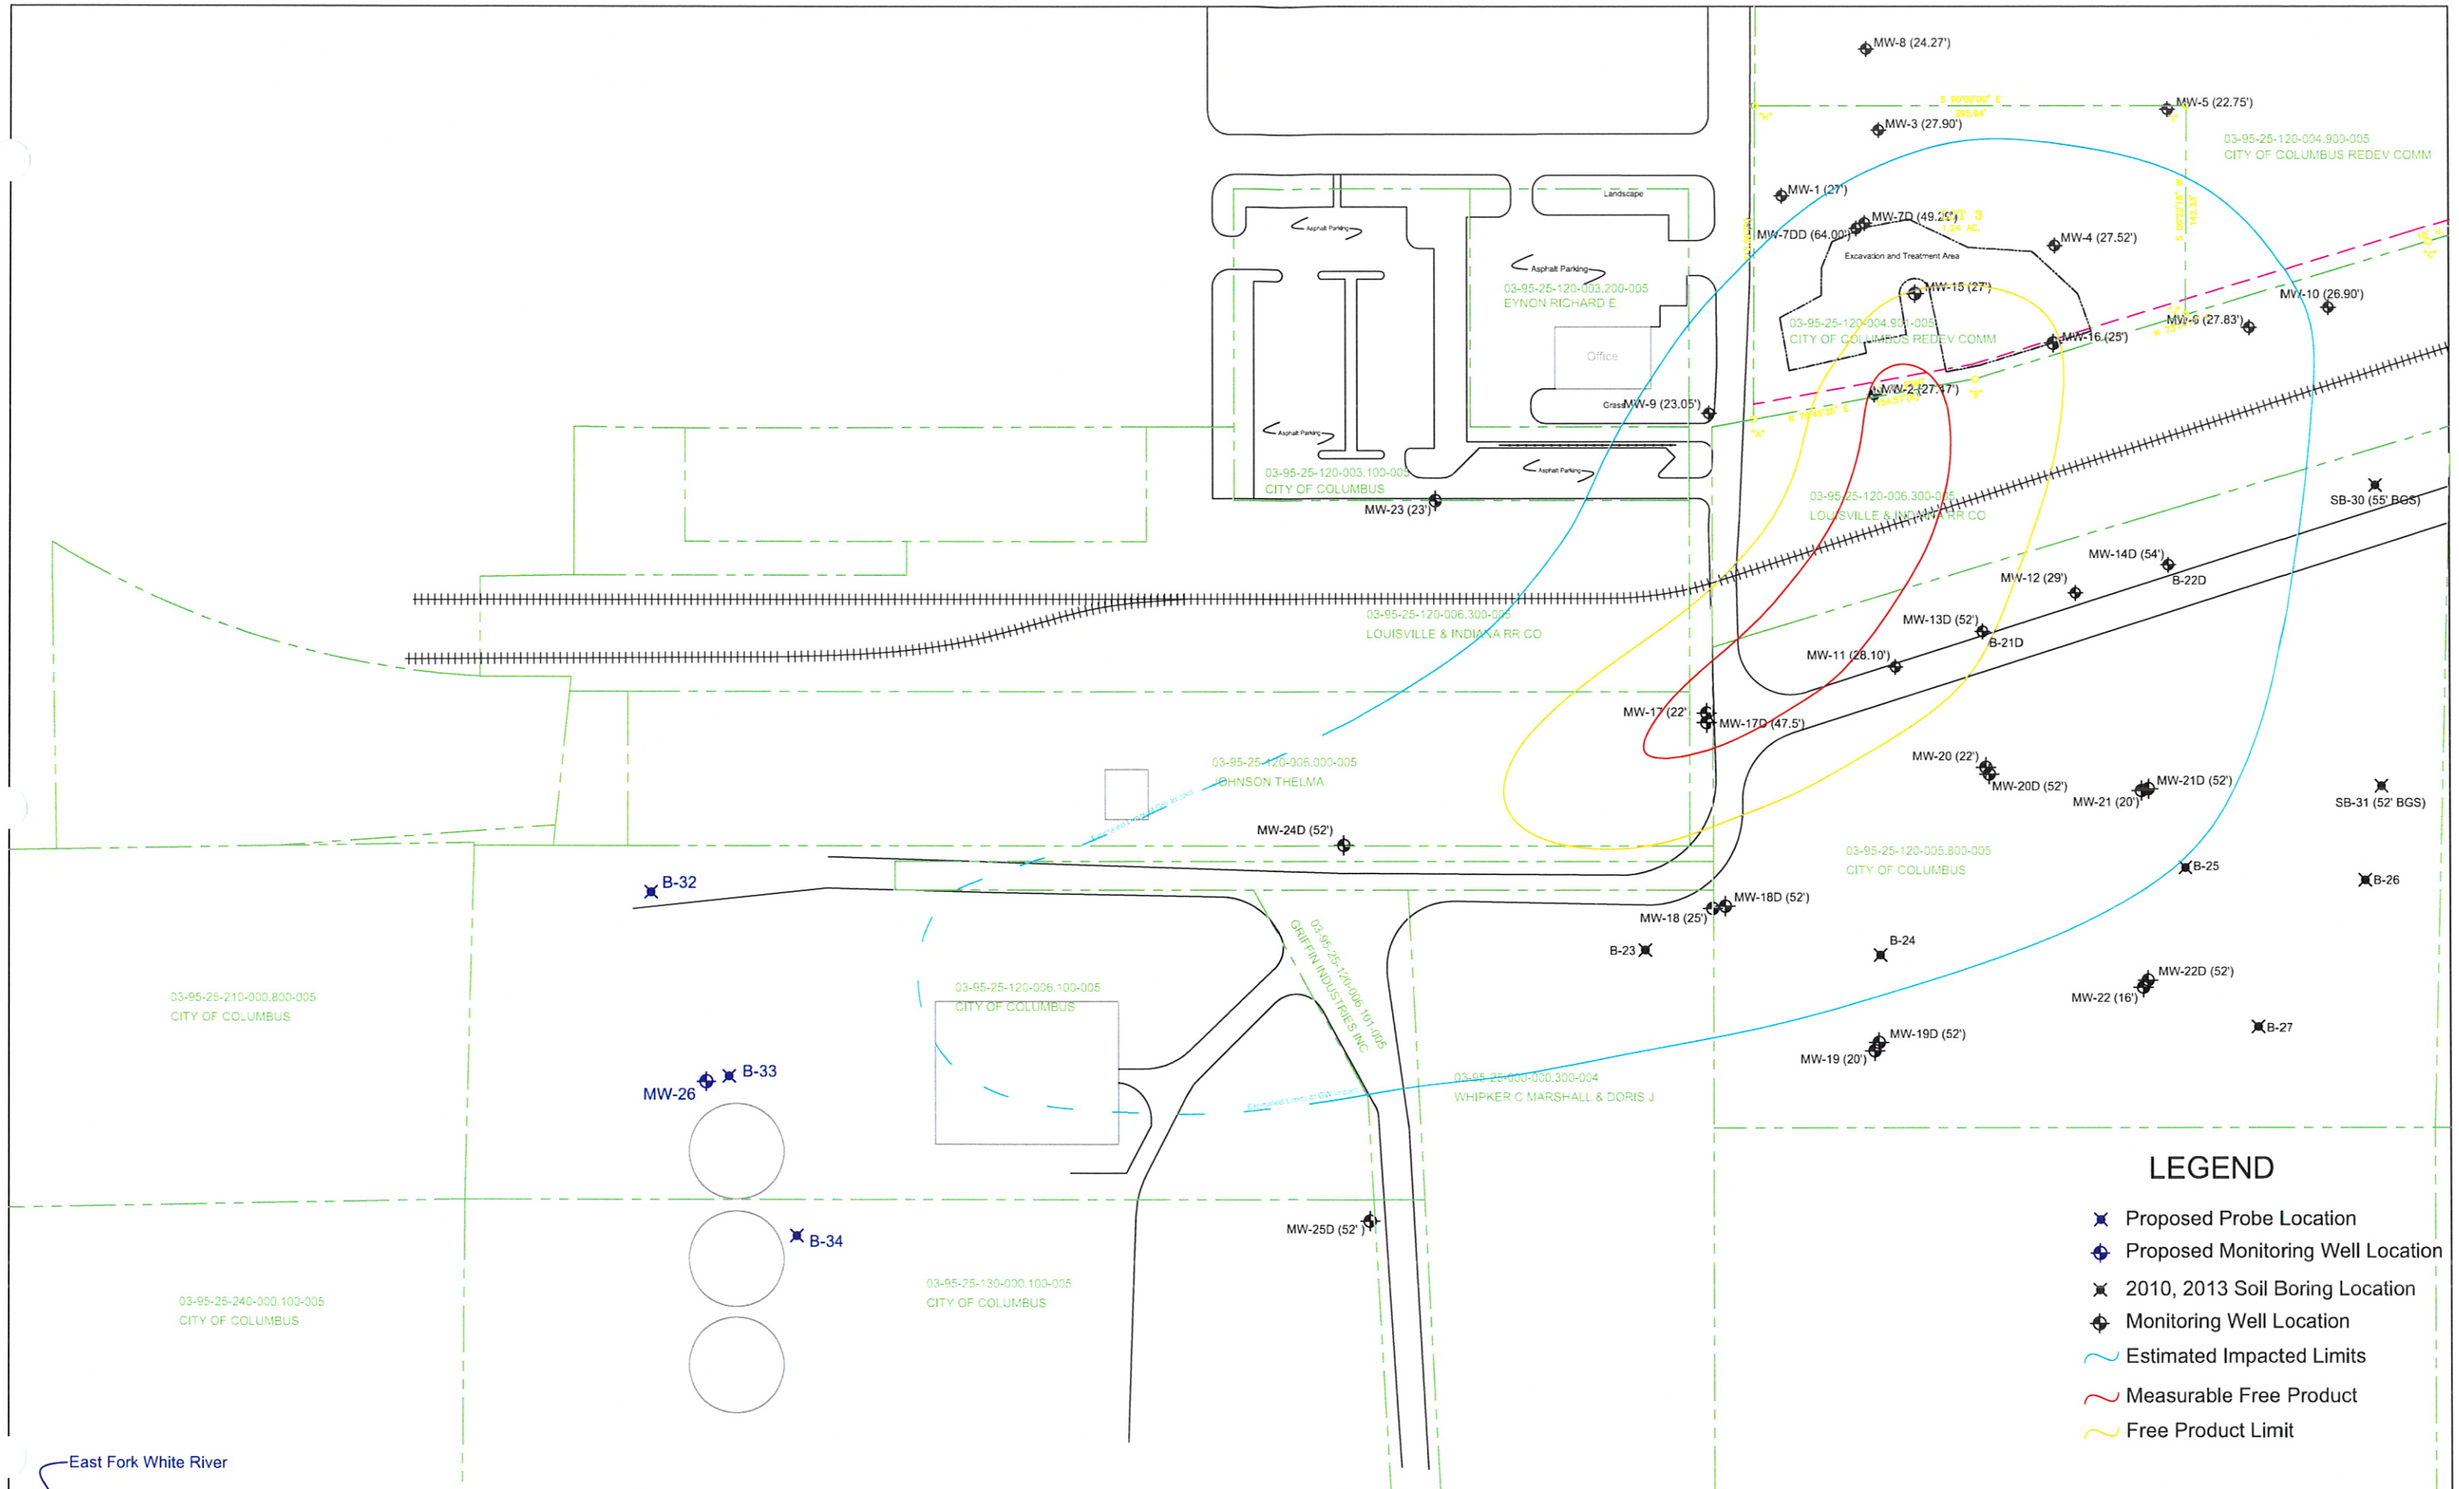


Bruce Carter Associates, LLC.
6330 E. 75th SUITE 150
INDIANAPOLIS, IN 46250
317-578-4233

DATE: 8/14/2013
SCALE: 1"=100'

DRAWING TITLE
Proposed Wells
Impacted Groundwater Limits

PROJECT LOCATION:
Former Columbus Wood Treating
53 Lafayette Ave
Columbus, Indiana

DRAWN BY: D Scovel, LPG
BCA PROJECT NO. 11-262

FIGURE
F