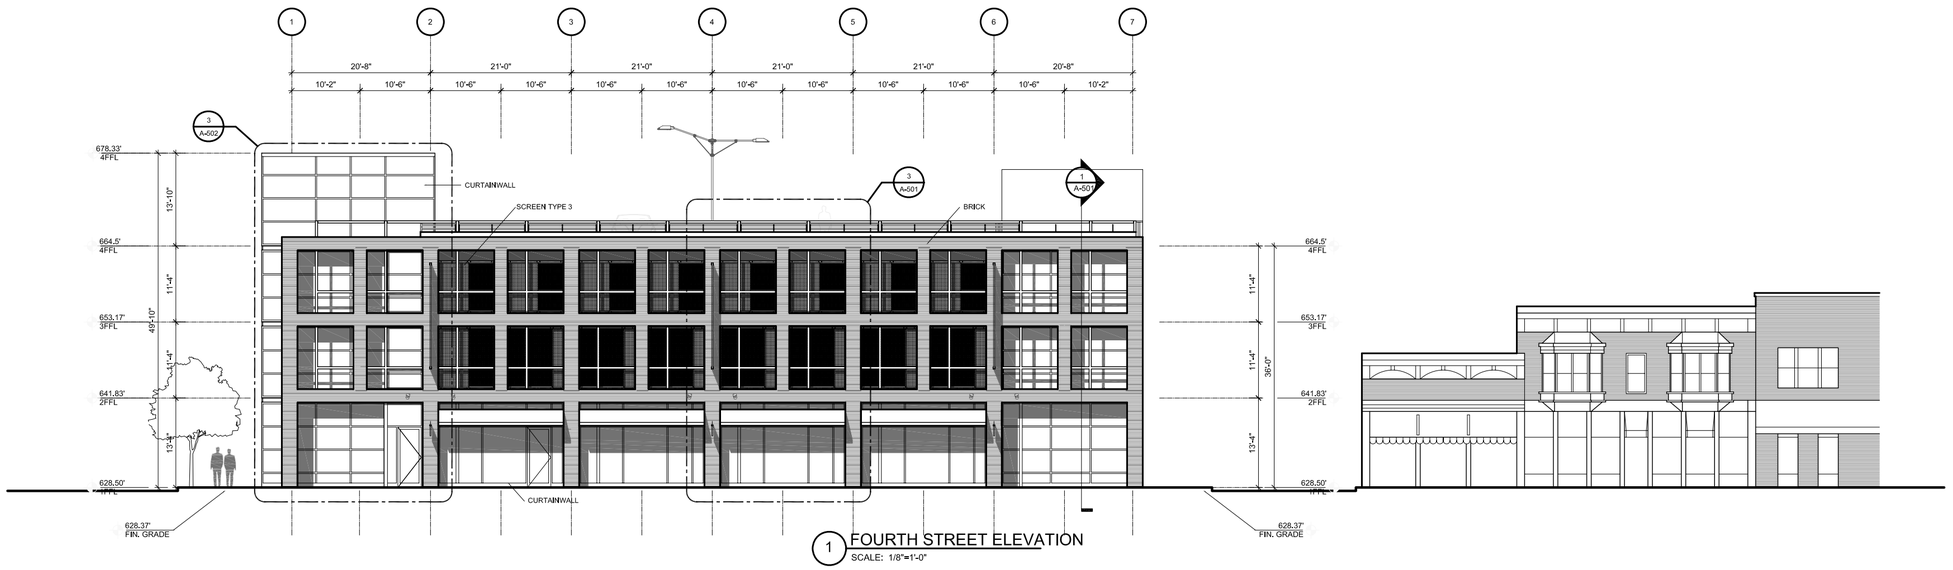

1 FOURTH STREET ELEVATION
SCALE: 1/8"=1'-0"

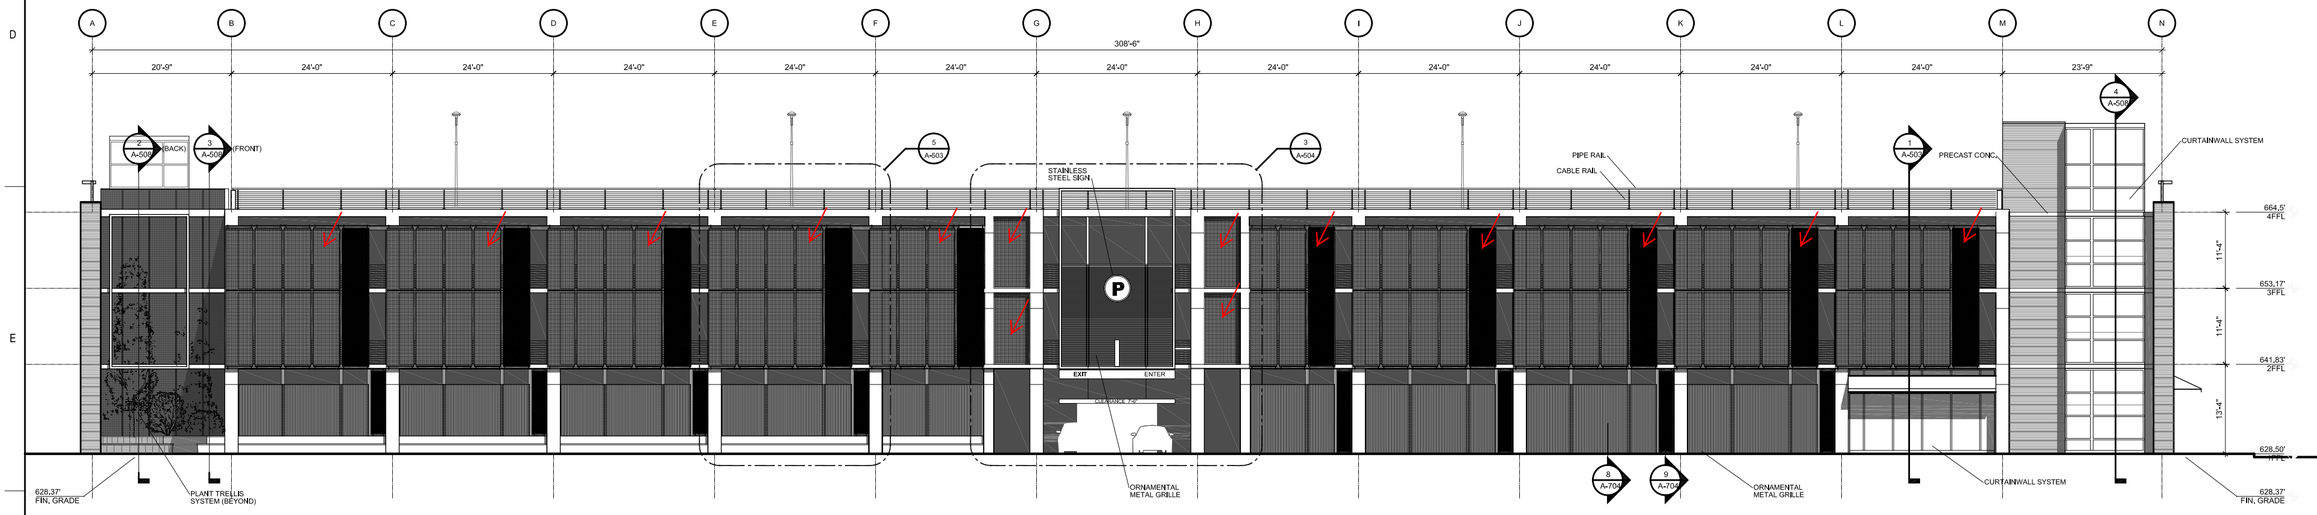

3 JACKSON STREET ELEVATION
SCALE: 1/8"=1'-0"

PROJECT NAME

COLUMBUS ENTERTAINMENT DISTRICT

PARKING GARAGE
Columbus, Indiana

KKA PROJECT NUMBER

Koetter | Kim & Associates
Design & Managing Architect
356 Boylston Street
Boston, MA 02116
T (617) 536-8560
F (617) 536-1217

Todd Williams & Associates
Associated Architect
419 Third Street
Columbus, IN 47201
T (812) 376-6745

Weidlinger Associates
Structural Engineer
201 Broadway 4th Floor
Cambridge, MA 02139
T (617) 374-0000
F (617) 374-0010

Harriman Associates
MEP / FP Engineer
One Auburn Business Park
Auburn, ME 04210
T (207) 784-5100
F (207) 782-3017

Christopher Burke Engineering
Dave Hayward
T (812) 376-9252

Faithful & Gould
Cost Estimating Consultant
55 Summer 3rd Floor
Boston, MA 02110
T (617) 423-5548
F (617) 423-5578

Sullivan Code Group R.W.Sullivan INC
Building Code Consultant
Schraft Center Suite 203, 529 Main St.
Charlestown, MA 02129
T (617) 523-8227
F (617) 523-8016

Collective Wisdom
Specifications
75 Bay State Rd.
Weston, MA 02493
F (781) 647-5297

Desman Associates
Parking Consultant
5 Burlington Woods
Burlington, MA 1803
T (617) 778-9882

Sladen Feinstein Integrated Lighting INC
Lighting Consultant
73 Hemenway Streeet
Boston, MA 02115
T (617) 267-9500
F (617) 267-2045

NOTE

⚠1 ADDENDUM 1 06.27.2007

NO.	DATE	REVISION
ISSUE/REVISION		

DRAWING TITLE

ELEVATIONS

SCALE	DRAWN BY
1/8"=1'	Name
CAD FILENAME: FINAL ELEVATION.dwg	DATE: 06-06-2007

DRAWING NUMBER

A-201